



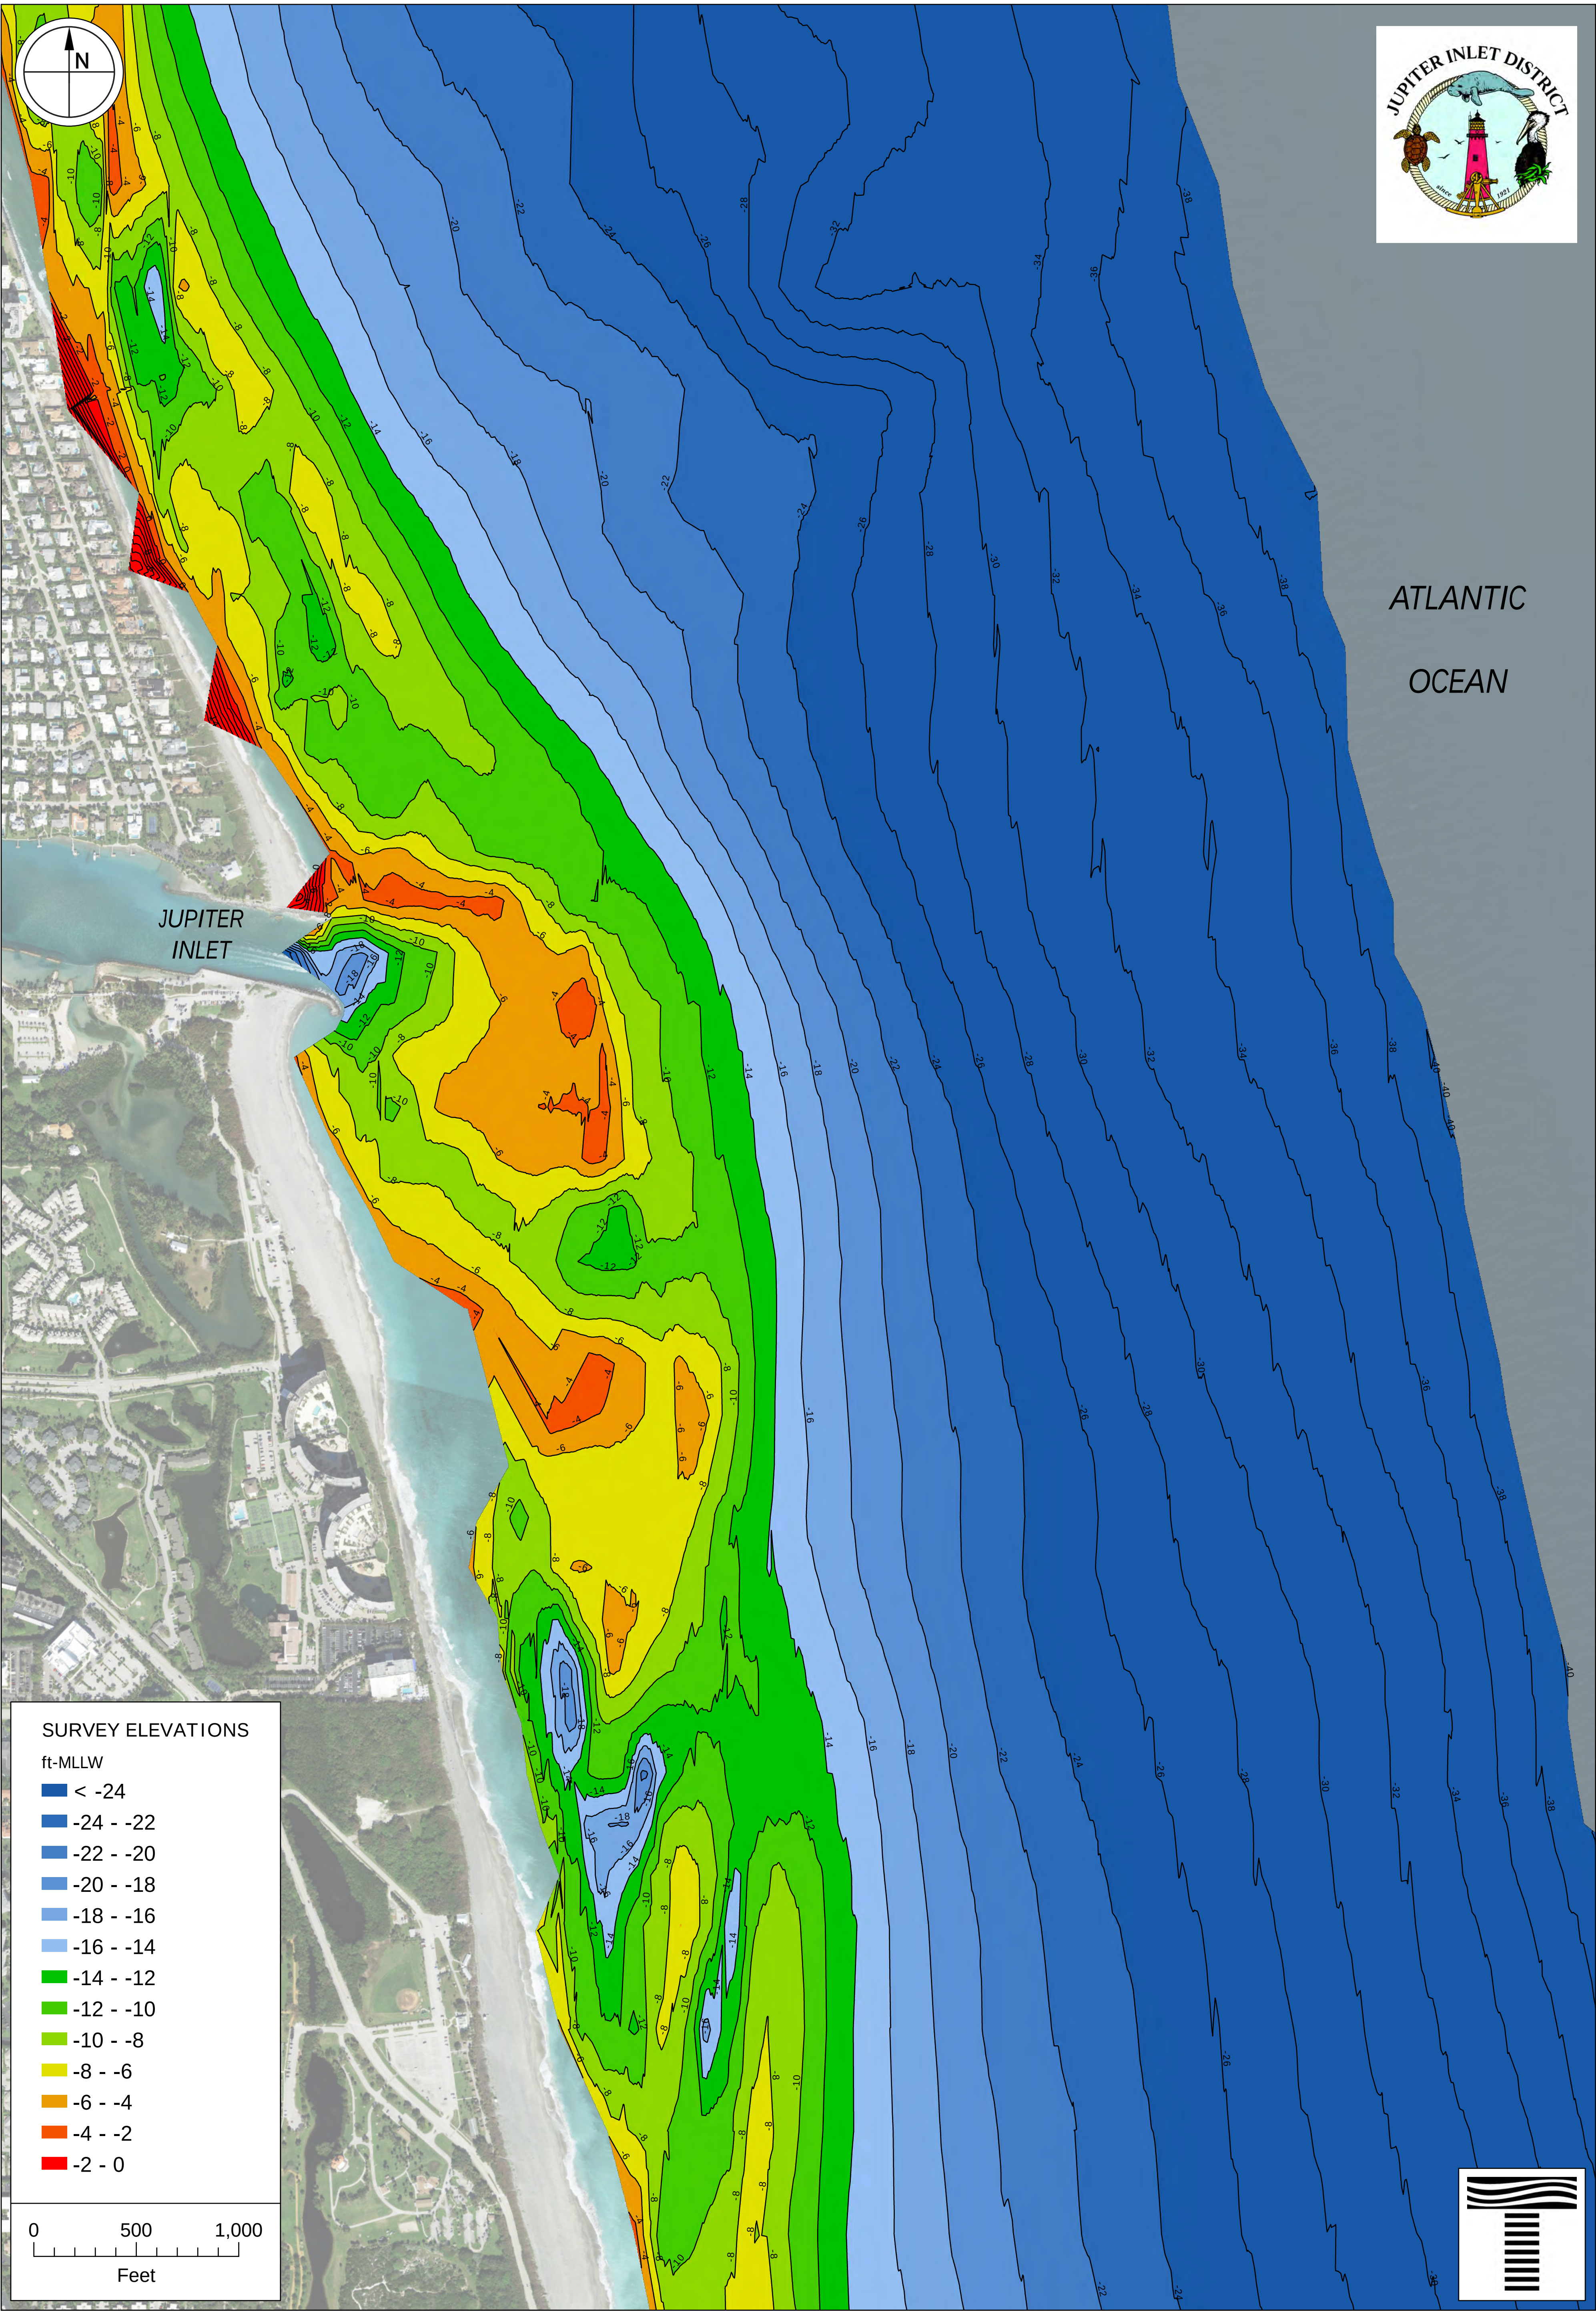

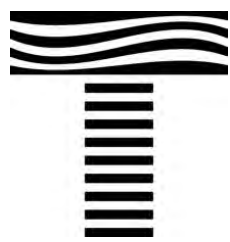

Taylor Engineering, Inc.
10199 Southside Blvd.
Suite 310
Jacksonville, FL 32256

JUPITER INLET DISTRICT
OCTOBER 2026 EBB SHOAL SURVEY
PALM BEACH COUNTY, FL

NOTES:
1. BOATERS MUST USE CAUTION WHEN REVIEWING THE SURVEY AND UNDERSTAND THAT CONDITIONS CAN AND WILL CHANGE. THE PRUDENT MARINER SHOULD RELY ON MULTIPLE SOURCES OF INFORMATION TO ENSURE SAFE PASSAGE.
2. SURVEYED ELEVATIONS INDICATE CONDITIONS AT THE TIME OF THE SURVEY AND REFERENCE MEAN LOWER LOW WATER.
3. SURVEY CONDUCTED ON 10/05/2026 BY TERRAQUATIC, INC.

PROJECT	C2002-022
DRAWN BY	PL
SHEET	1 OF 1
DATE	10/6/2026